


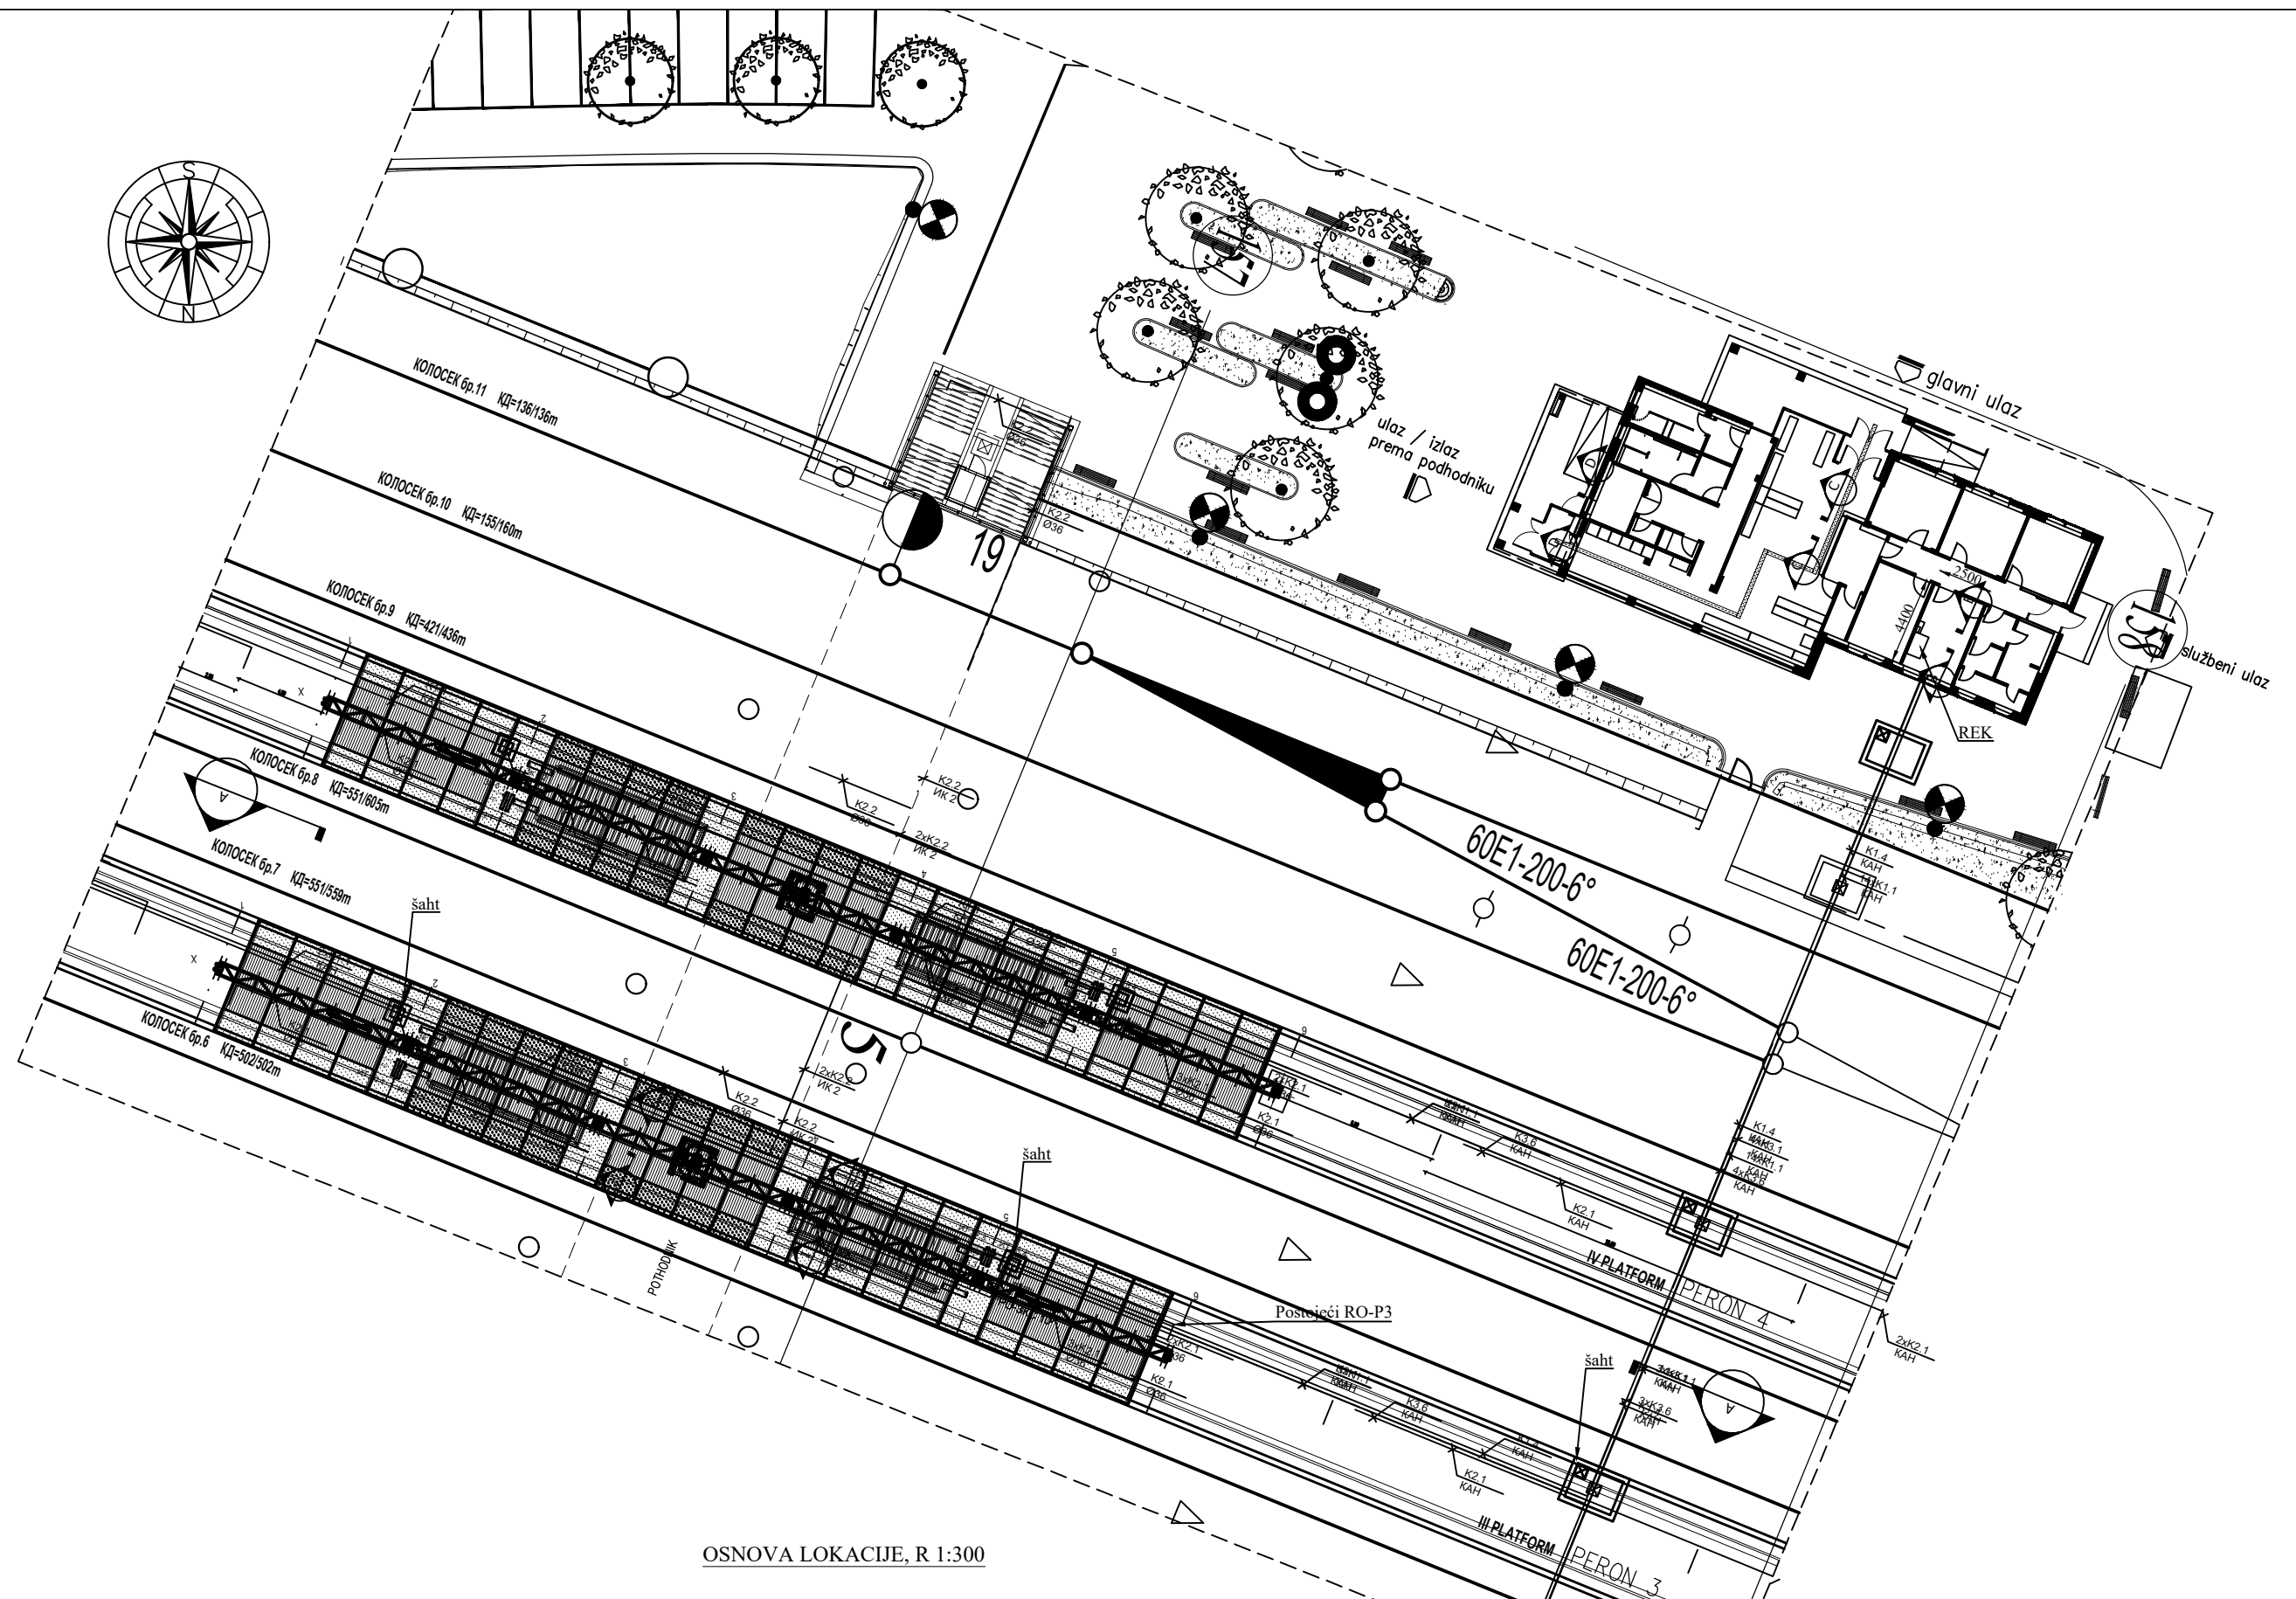

OSNOVA LOKACIJE, R 1:300

	Telekom Srbija	 ROAMING Networks			
PROJEKAT	TEHNIČKO REŠENJE Železnička stanica Zemun - WI FI		OSNOVA LOKACIJE - POSTOJEĆE STANJE		
ODGOVORNI PROJEKTANT		Dragan Perčević, dipl.inž.	DATUM	RAZMERA	BROJ CRTEŽA
SARADNIK		Dragana Kosanović,saob. teh.	Novembar 2021.	1:300	RT.02